



● Corte EE'
ESC.: 1 : 100

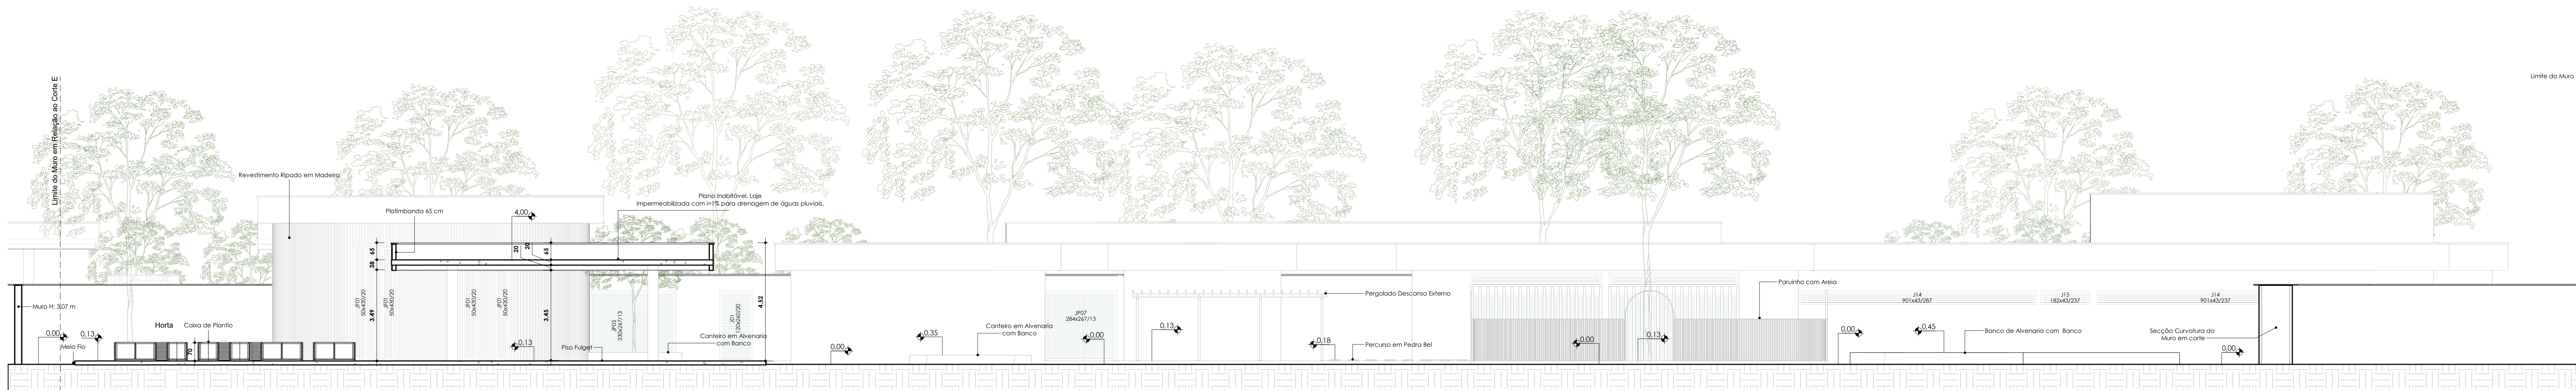

● Corte FF'
ESC.: 1 : 100

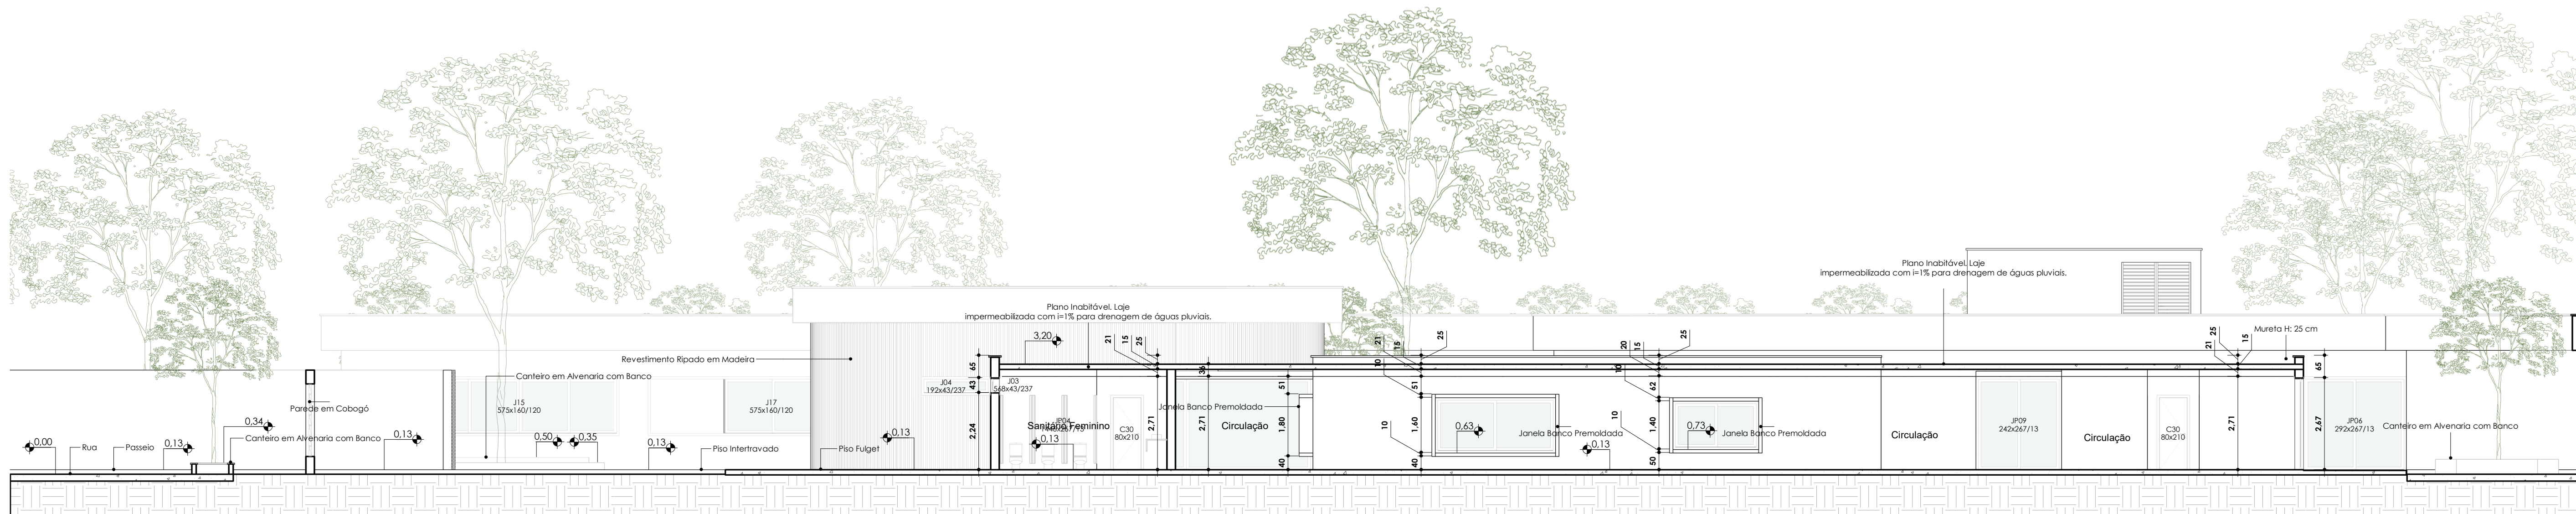

● Corte GG'
ESC.: 1 : 100